INFORMATION SHEET 10/11/16 TRUSTEES' MEETING

ATTACHMENT: 4.7

TO: Jim Bridges

FOR: Board of Trustees

FR: Mindy Maxedon

ISSUE: Precisions Wall Finishes – Lighting Project Jefferson School

The district is installing flashing lights on all directional approaches to the intersection at Linne Rd. and Chrisman. The light posts will include flashing beacons and solar system to power the beacons. This new signage will highlight the hours the school zone speed limit is in effect.

The project will be paid from the Jefferson Modernization project funds in Fund 21.

PROPOSAL

P.W.F.

Precision Wall Finishes
PO Box 1005
Salida, CA 95368
Lic #927917

Gary J. McAndrews
gjmlp@sbcglobal.net
Gary W. McAndrews
gmcandrews6@sbcglobal.net

Phone: 209-522-3040
Fax: 209-522-3050
Cell: 209-606-4511

Proposal Submitted To: Jefferson School District	Phone: (209) 83406109	
Street: 1219 Whispering Wind Drive	Job Name: Lighting project	
City: Tracy State: CA Zip Code: 95377	Job Location: 7500 W. Linn Rd., Tracy, CA	
Attention: **Sam Hagler**	Date of Plans :	Date: 09/20/2016

We hereby submit specification and estimates for the following:

To remove the existing posts and signs in four (4) locations and re-install new posts, set in concrete, install signs, and install flashing beacons and solar system to power the beacons at the four (4) locations as per the architectural drawings by Wilson Architecture and as shown on page A-O of said plans.

All materials to be supplied by the school district except for the cement at the pole locations.

We will provide all necessary labor and will off-haul and dispose of debris.

Our DIR # is 1000014699

This job is not figured at pre-vailing wage rates as it is not required due to it being repairs.

We propose hereby to furnish material and labor— complete in accordance with the above specifications, for the sum of:
($4,236.00) Four Thousand Two Hundred and Thirty-Six Dollars and no/100
Payments to be made as follows: 100% Payment upon completion
All labor and material is guaranteed to be as specified. All work to be completed in a workmanlike manner according to standard practices. Any alteration or deviation from above specifications involving extra costs will be executed only upon written orders, and will become an extra charge over and above the estimate. All agreements contingent upon strikes, accidents or delays beyond our control. Owner to carry fire, tornado and other necessary insurance. Our workers are fully covered under Workmen's Compensation Insurance. Smooth finishes are subject to excessive cracking and discoloration, which is beyond our control. No warranty to be honored with smooth finish stucco.
Authorized Signature: _____ Date: (09/20/2016)
Note: this proposal may be withdrawn by us if not accepted within (30) days.

Acceptance of proposal — The above prices, specifications, and conditions are satisfactory and are hereby accepted. You are authorized to do the work as specified. Payment will be made as outlined above:
Date: 9/20/16 _____ Signature: _____ Signature: _____

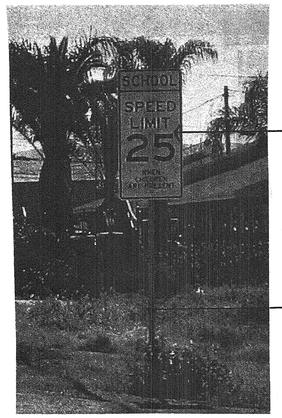

TYPICAL (E) SIGNS

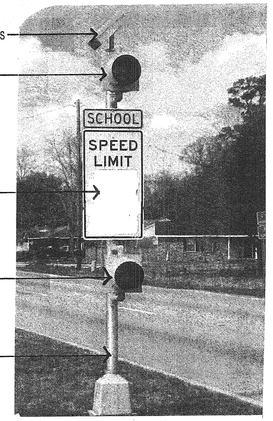

PROPOSED SIGNS

A SIGNS

SCALE: NTS

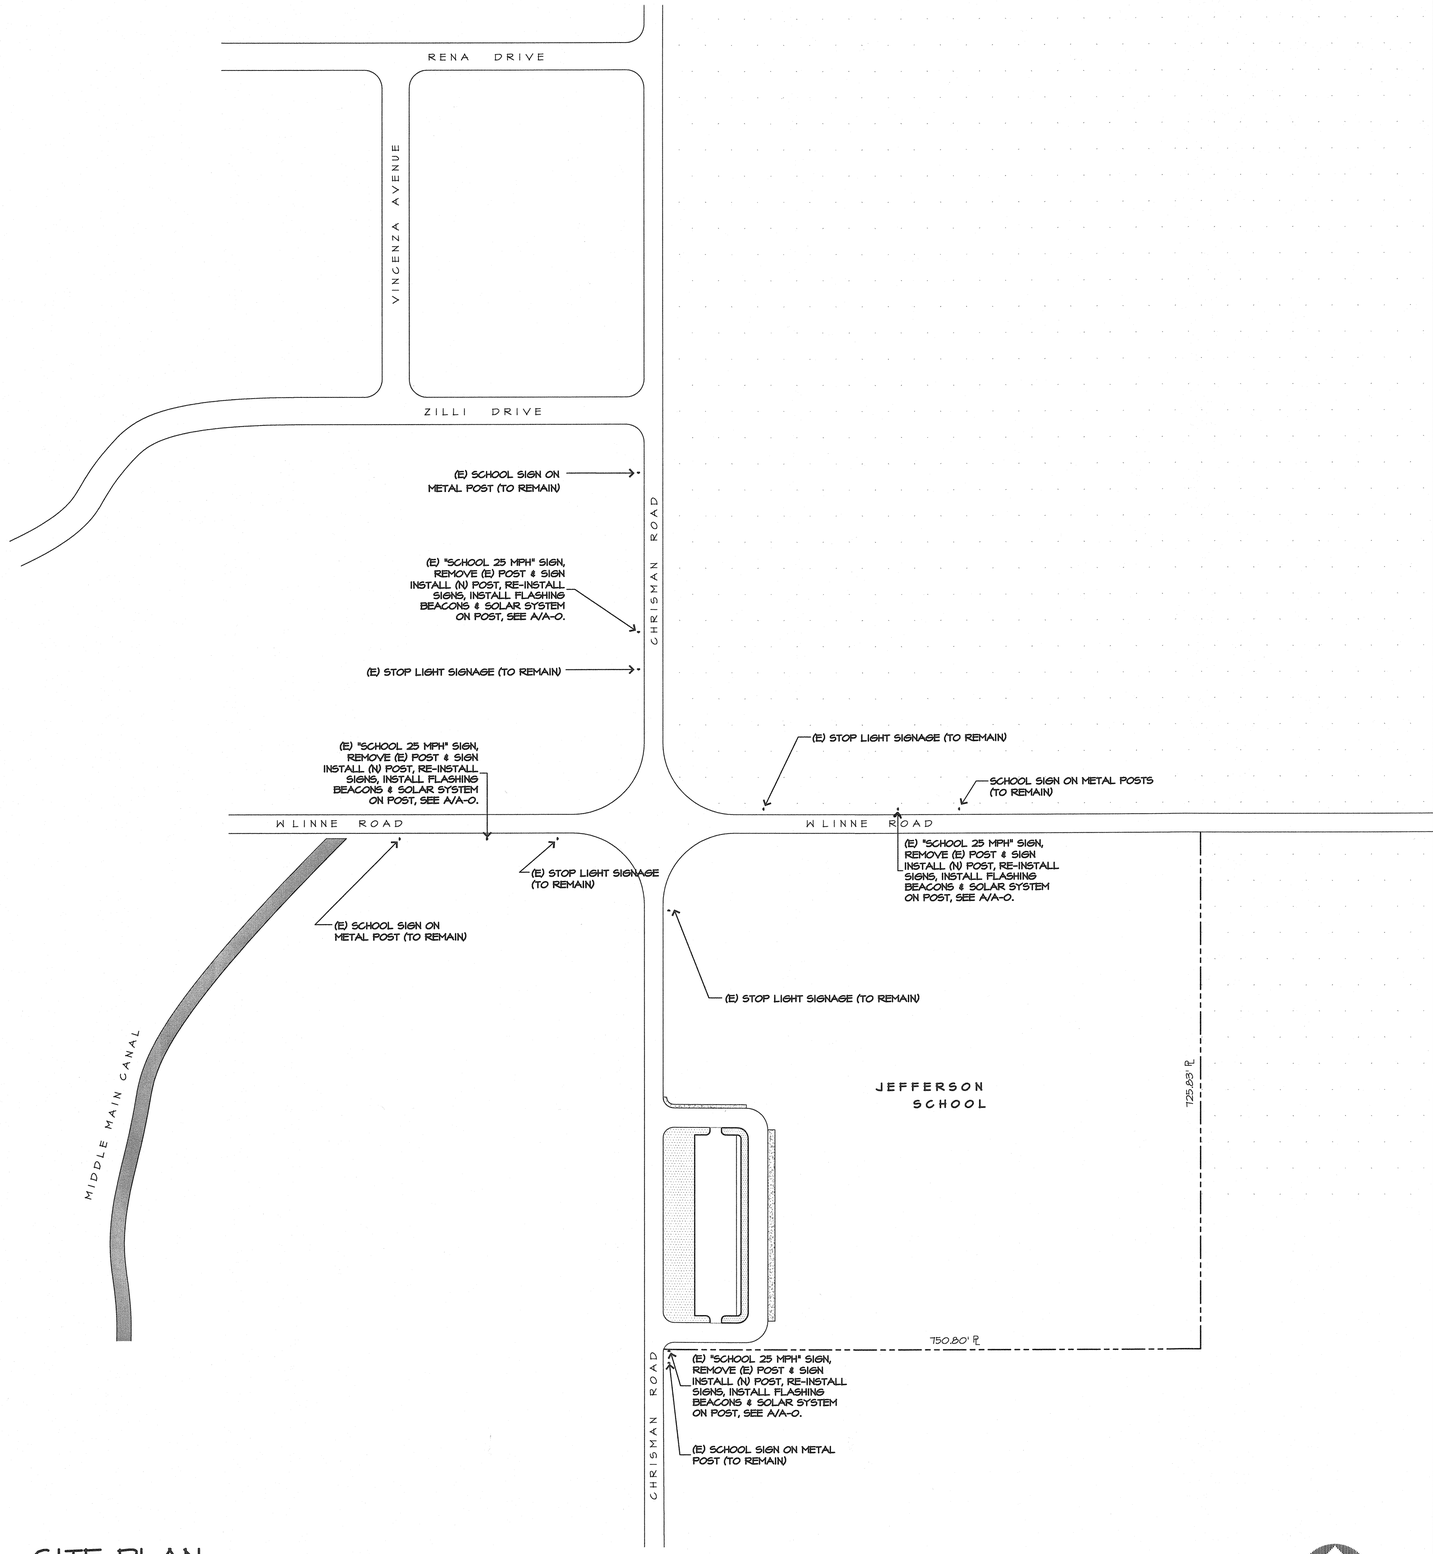

SITE PLAN

SCALE: 1" = 100'-0"

WILSON
ARCHITECTURE, INC.
609 15th STREET
MODESTO, CALIFORNIA 95354
TEL: (209)577-0114
FAX: (209)577-0116

NORMAN E. WILSON, AIA

LICENSED ARCHITECT
NORMAN E. WILSON
EXPIRES
SEP 30 2017
NO. C10851
STATE OF CALIFORNIA

PROJECT TITLE:

JEFFERSON SCHOOL

7500 W LINNE RD
TRACY, CA

SHEET TITLE:

SITE PLAN

ALL IDEAS, DESIGNS, ARRANGEMENTS AND PLANS INDICATED OR REPRESENTED BY THIS DRAWING ARE OWNED BY AND ARE THE PROPERTY OF WILSON ARCHITECTURE, INC. AND WERE CREATED, EVOLVED AND DEVELOPED FOR USE ON AND IN CONJUNCTION WITH THIS SPECIFIED PROJECT. NONE OF THE IDEAS, DESIGNS, ARRANGEMENTS OR PLANS SHALL BE USED BY OR DISCLOSED TO ANY PERSON, FIRM OR CORPORATION FOR ANY PURPOSE WHATSOEVER WITHOUT THE EXPRESS WRITTEN PERMESSION OF WILSON ARCHITECTURE, INC.

COPYRIGHT, © 2001

DO NOT SCALE
REVISIONS:

JOB NO: 161928 B2

DATE: MAY 2016

CHKD: NEW

DRAWN: PWW

SHEET NO.

A-0

L:\2016 Jobs\20161928 Jefferson SD - Traffic Signs\A_0.dwg, 5/23/2016 2:40:31 PM